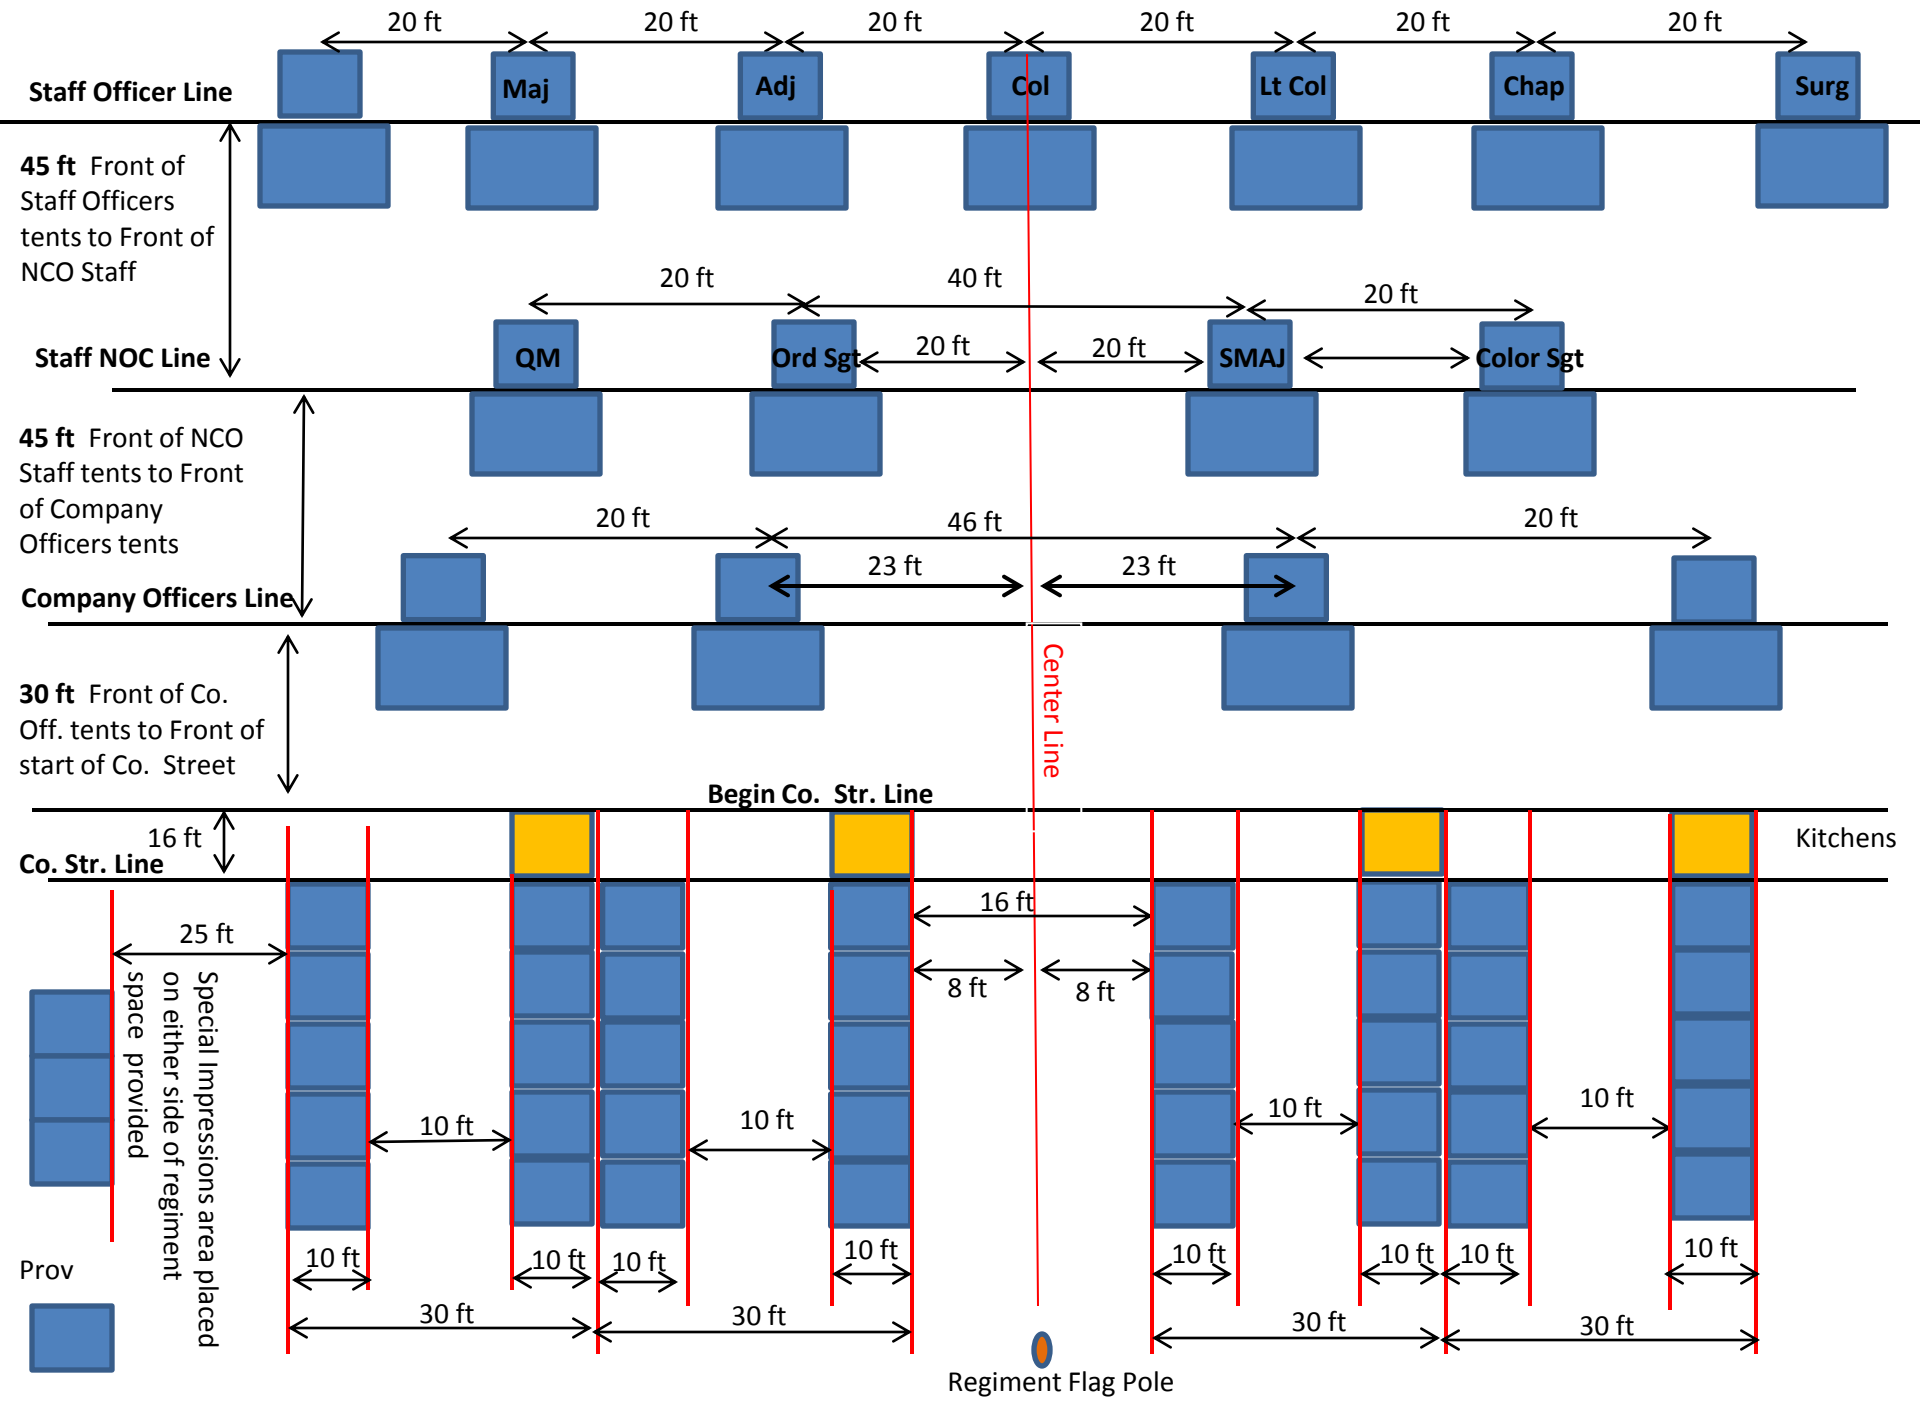
20 ft
20 ft
20 ft
20 ft
20 ft
20 ft
Staff Officer Line
Maj
Adj
Col
Lt Col
Chap
Surg
45 ft Front of Staff Officers tents to Front of NCO Staff
20 ft
40 ft
20 ft
Staff NOC Line
QM
Ord Sgt
20 ft
20 ft
SMAJ
Color Sgt
45 ft Front of NCO Staff tents to Front of Company Officers tents
20 ft
46 ft
20 ft
23 ft
23 ft
Company Officers Line
Center Line
30 ft Front of Co. Off. tents to Front of start of Co. Street
Begin Co. Str. Line
16 ft
Co. Str. Line
Kitchens
16 ft
25 ft
8 ft
8 ft
Special Impressions area placed on either side of regiment space provided
10 ft
10 ft
10 ft
10 ft
Prov
10 ft
10 ft
10 ft
10 ft
10 ft
10 ft
10 ft
30 ft
30 ft
30 ft
30 ft
Regiment Flag Pole